MARYLAND STATE GRID (NAD 27)

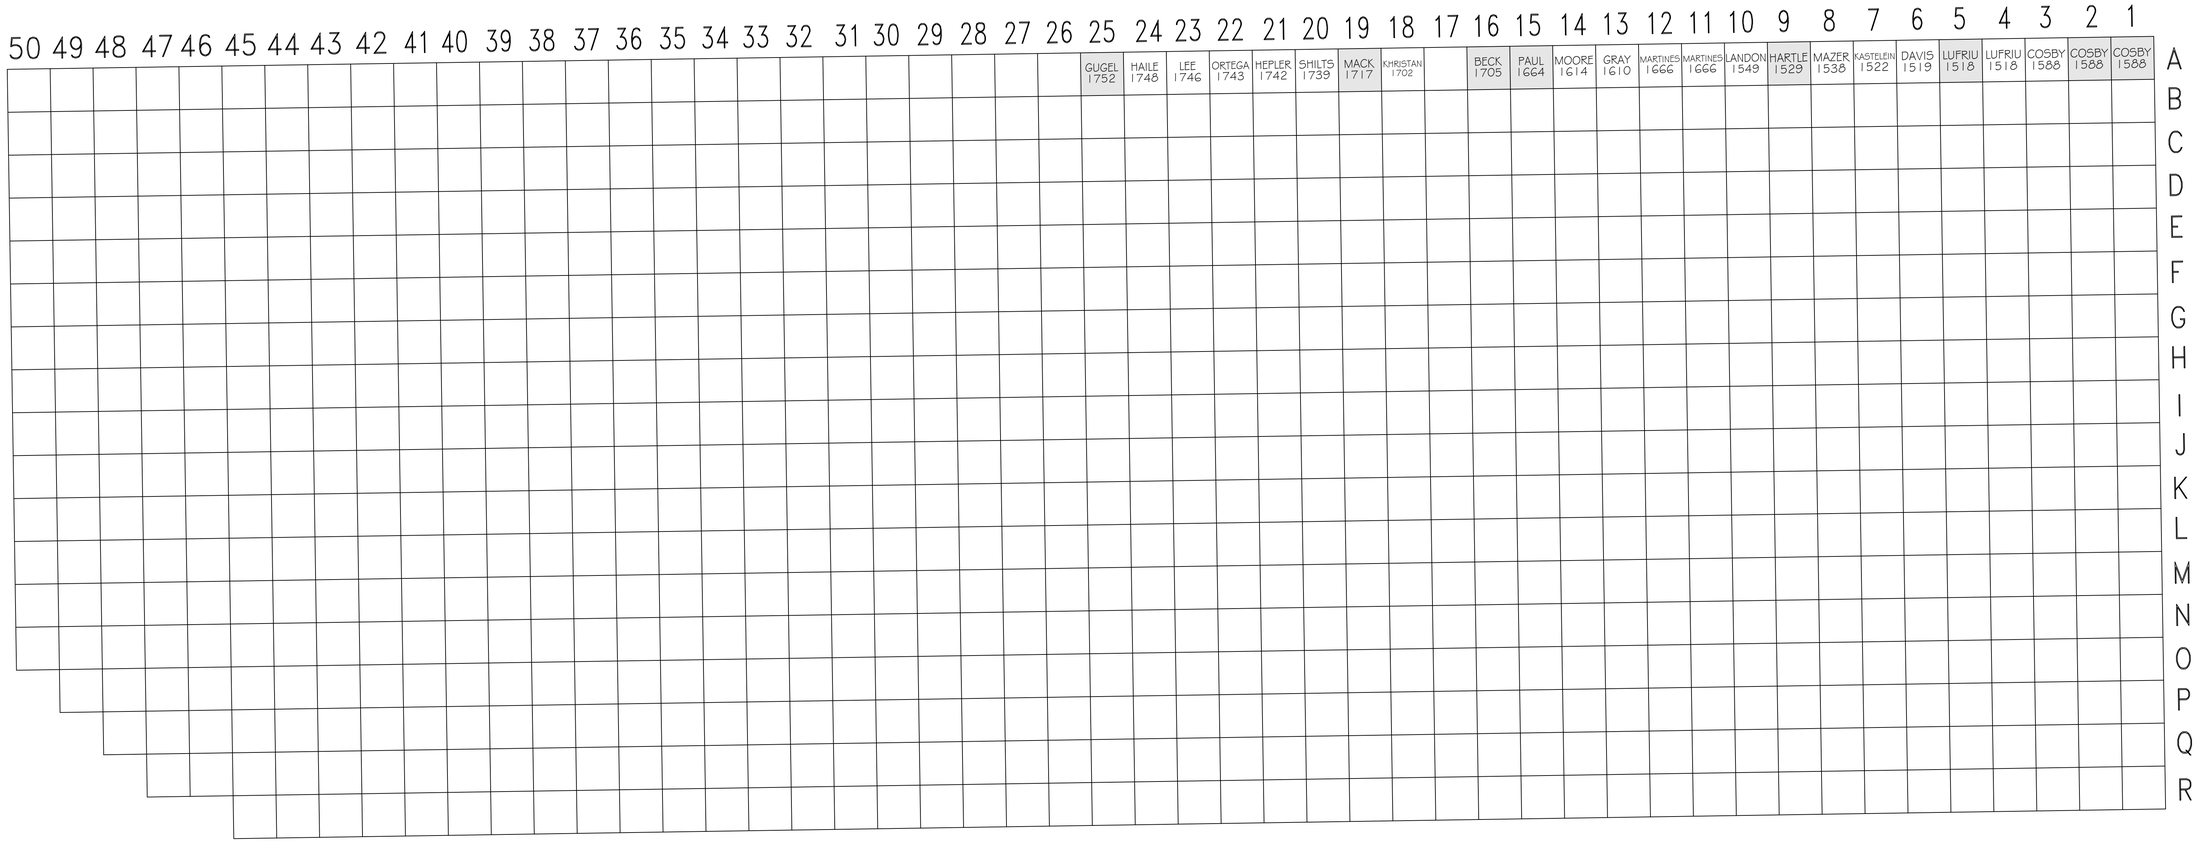

MACADAM DRIVE

SECTION "B"

CREMATION SECTION LISTINGS:

1A	ROBERTA MCGRATH	16A	FLORENCE BECK
2A	JOHN CROSBY III	19A	THOMAS MACK
5A	JAMES WALSH & NANCY WALSH	25A	NIN ZABOLOTNA
9A	JOHN HARTLE		
15A	WILLIAM PAUL		

RTF ASSOCIATES, INC.
PROFESSIONAL LAND SURVEYORS & PLANNERS
142 EAST MAIN STREET
WESTMINSTER, MD 21157
410-848-2040 FAX# 410-840-8387 410-876-1222

CHECKED BY: _____ DATE: _____
DRAWN BY: AR DATE: 11-04-2021
SCALE: 1" = 5' R.T.F. JOB # 06-73

REVISIONS		TITLE REFERENCE
DATE	REASON	
03-16-2023	2021 PURCHASES & BURIALS	MEADOW BRANCH CEMETERY, INC. C.C.C. 444-74 SEPTEMBER 13, 1968 L.W.B. 1544-527 NOVEMBER 3, 1993 C.C.C. 444-80 SEPTEMBER 1, 1968
03-13-2024	2023 PURCHASES & BURIALS	
02-05-2025	2024 PURCHASES & BURIALS	
02-26-2026	2025 PURCHASES & BURIALS	

MEADOW BRANCH CEMETARY
LOT LAYOUT
OF
CREMATION BURIAL SITE
SOUTH OF MD. RTE. 140
7th ELECT. DIST. CARROLL CO., MD.

RTF JOB#: 06-73 COUNTY FILE#: _____ SHEET: 10 OF 10